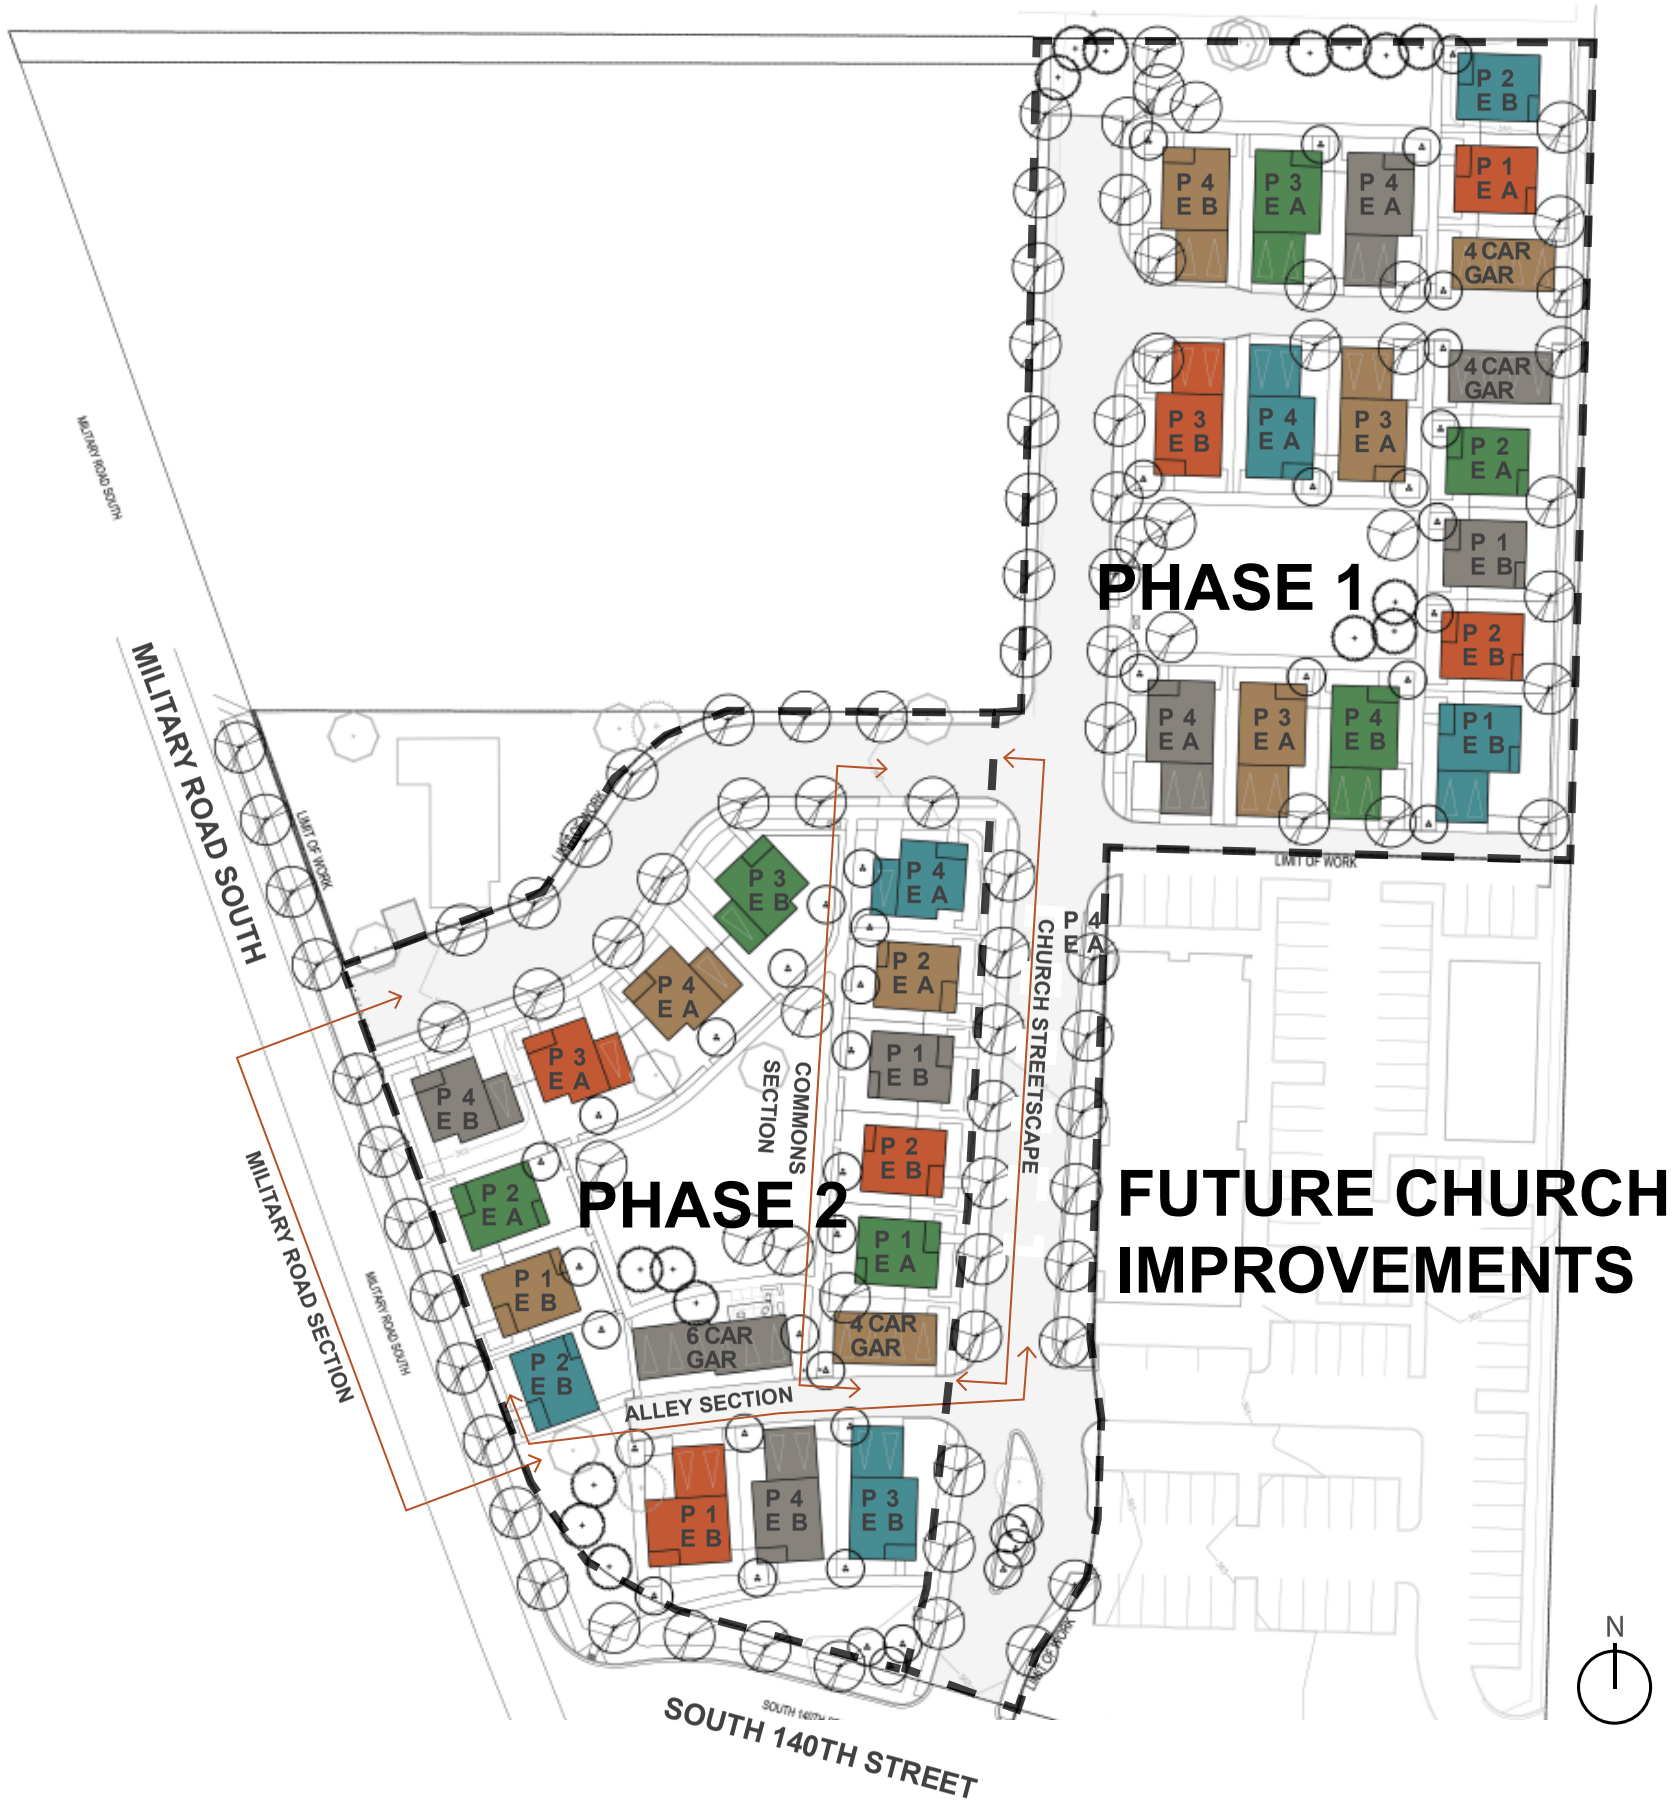

COLOR SCHEMES

- SUSSEX GREEN - SCHEME 1
- CLINTON BROWN - SCHEME 2
- COTTAGE RED - SCHEME 3
- AMAZON GREEN - SCHEME 4
- TEXAS LEATHER - SCHEME 5

PLAN AND ELEVATION KEY

P # BUILDING PLAN
E # BUILDING ELEVATION

ATTACHMENT G